DO NOT SCALE - IF IN DOUBT ASK

Note:-
This drawing has been produced as part of the supply and measurement of structural steelwork. No liability can be accepted by Graham Wood Structural Ltd for the use of this drawing for any purpose other than for what it is intended.
Further notes:-

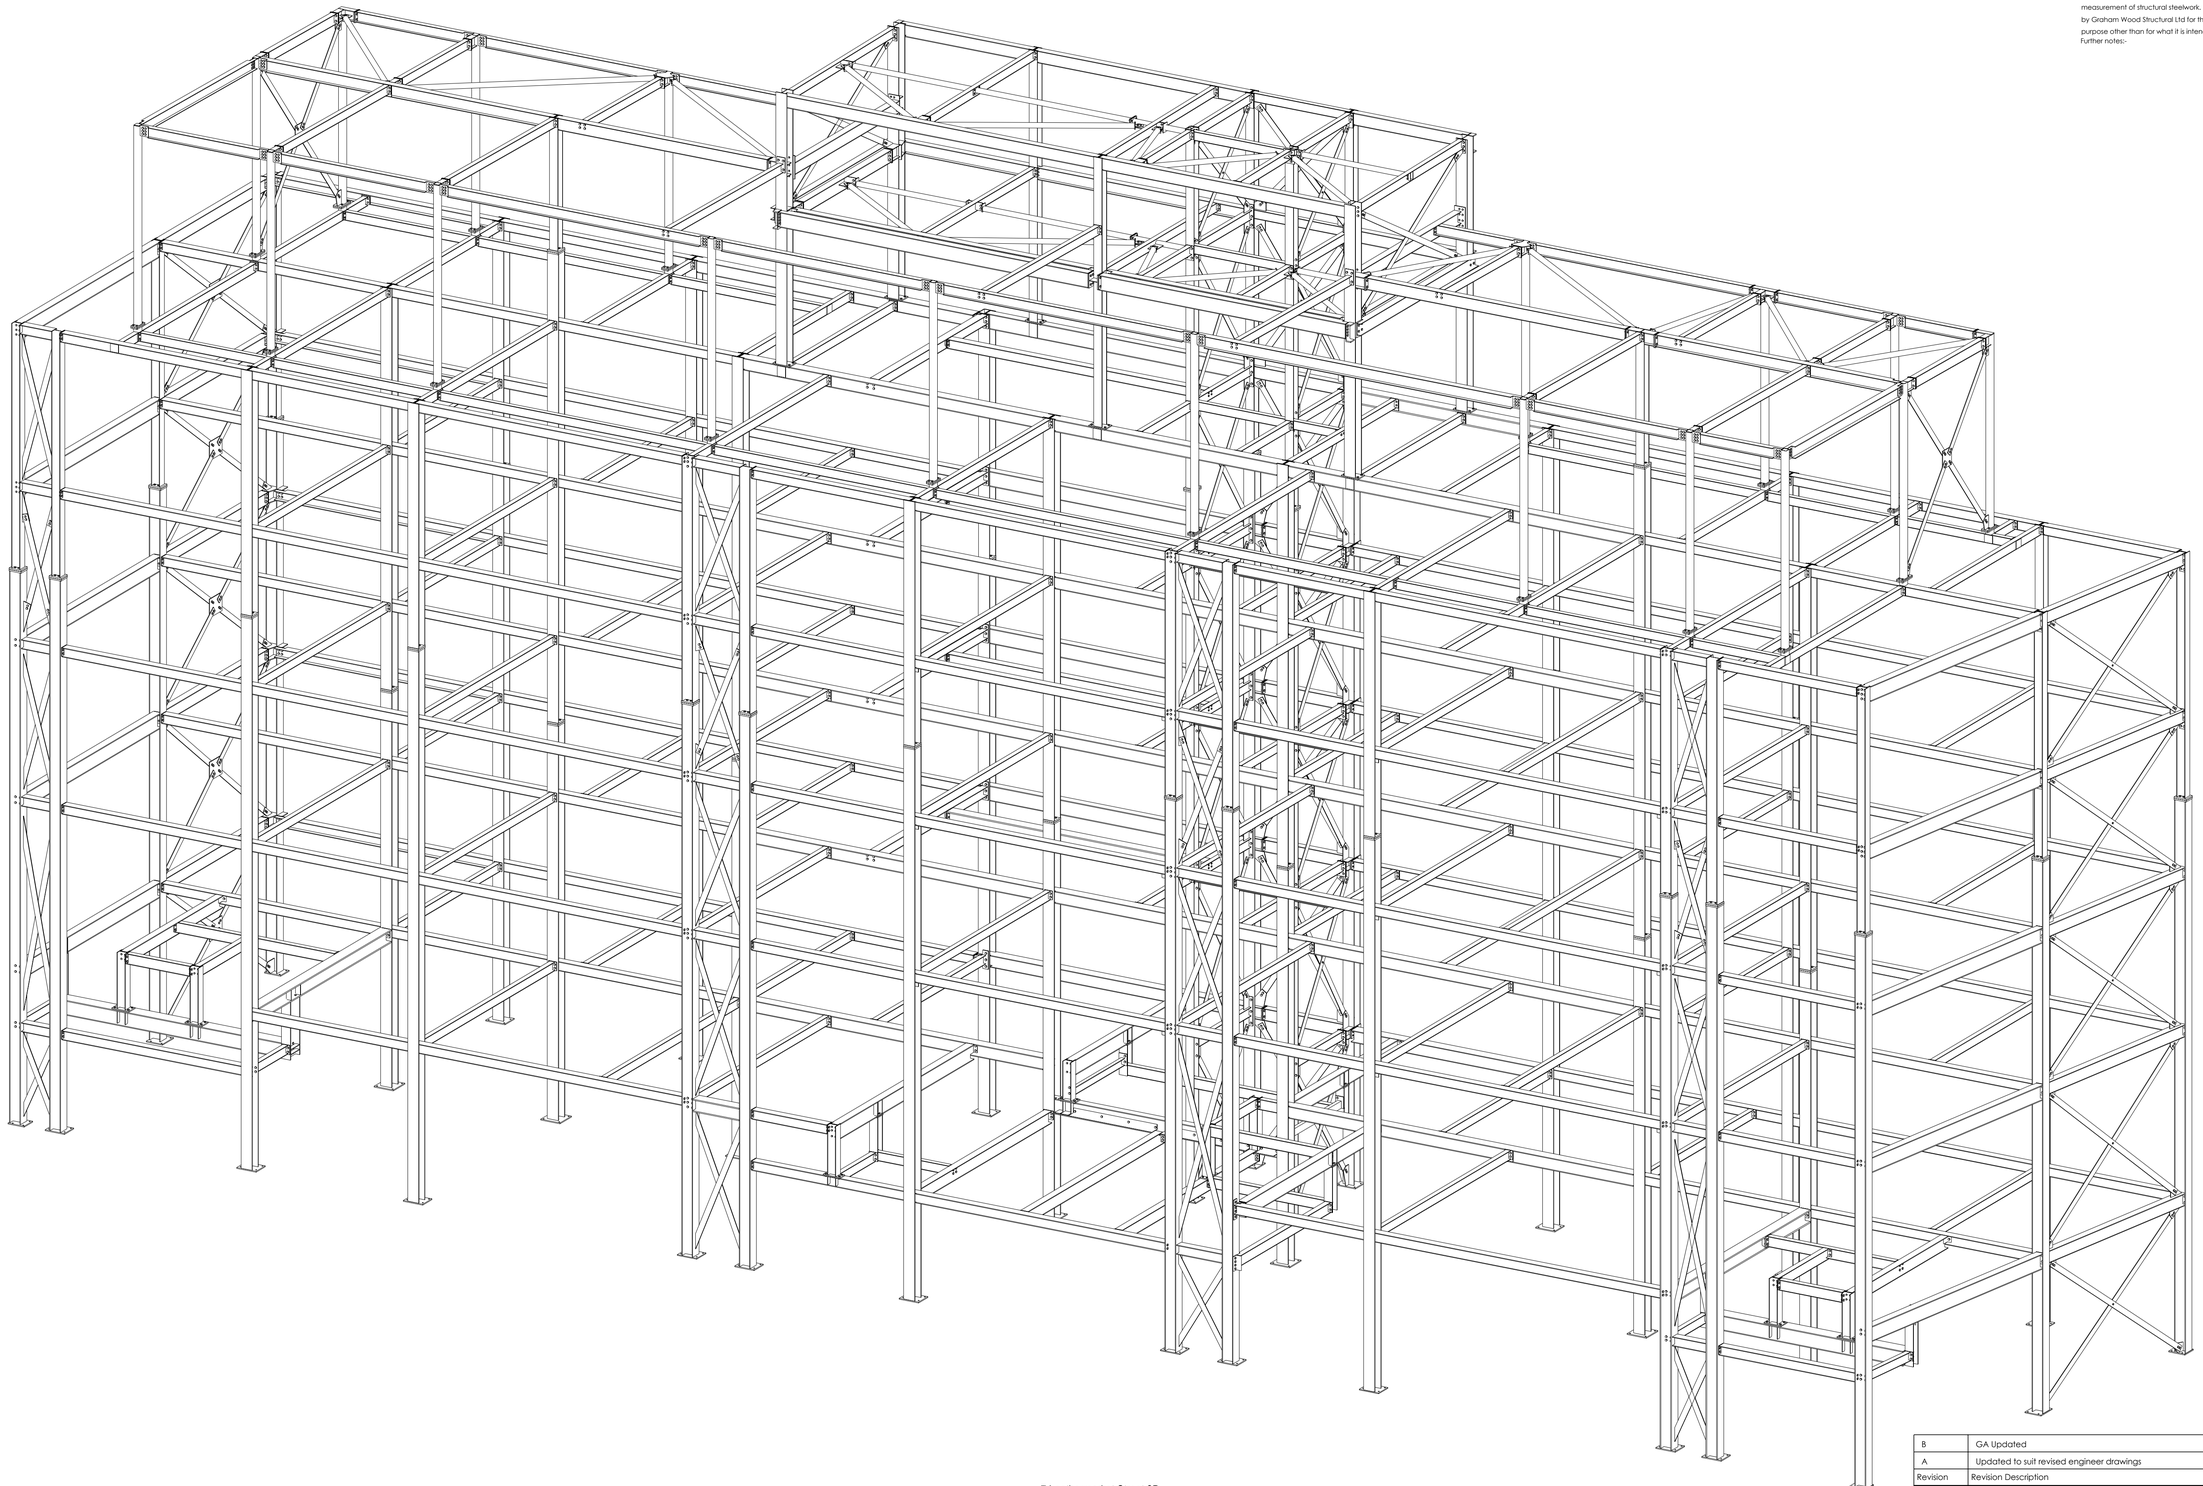

7 Leathermarket Street 3D

Revision	Revision Description	By	Rev Date
B	GA Updated	PM	16-08-06
A	Updated to suit revised engineer drawings	PM	29-06-06

Graham Wood Structural Ltd
Lancing Office
Tel 01903 755911 Fax 01903 755384
Southampton Office
Tel 023 8041 4245 Fax 023 8041 2345
mail@grahamwoodstructural.co.uk

Drawing Title	7 Leathmarket Street 3D				
Project	7 Leathermarket Street				
Project N O	1698	Created By	PM	Chk'd	
Scale	1/50	Drawing N O	GA01	Size A1	
Date	13.06.2006	Revision	B		